


EGZEMPLARZ POKAZOWY

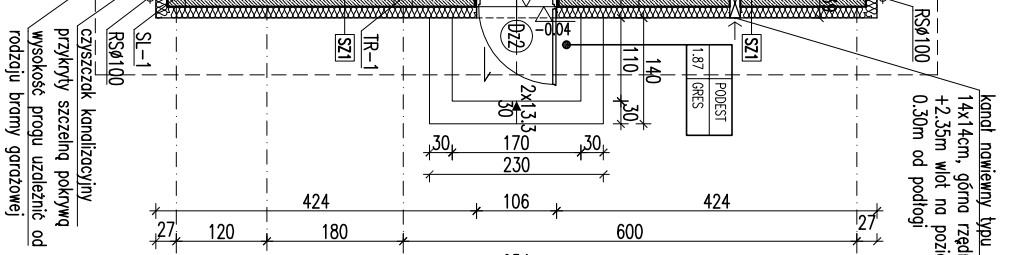

The floor plan shows a rectangular apartment with overall dimensions of 12.27m by 7.12m. The layout includes:

- 1 - pokój dzienny (Living Room):** Located at the front (top) of the apartment, measuring 12.20m by 1.9m. It contains a sofa and a coffee table.
- 2 - pokój dzienny (Living Room):** Located at the back (bottom) of the apartment, measuring 12.20m by 1.9m. It contains a sofa and a coffee table.
- 3 - garaż (Garage):** A small rectangular area measuring 2.0m by 2.0m, located between the two living rooms.
- 4 - kuchnia (Kitchen):** A rectangular area measuring 2.0m by 2.0m, located to the right of the garage.
- 5 - kuchnia (Kitchen):** A rectangular area measuring 2.0m by 2.0m, located to the left of the garage.
- 1 - kotłownia (Boiler Room):** A small rectangular area measuring 1.2m by 1.2m, located to the right of the kitchen.
- 2 - kotłownia (Boiler Room):** A small rectangular area measuring 1.2m by 1.2m, located to the left of the kitchen.

The plan also shows a central hallway and several windows. The total area is 100m².

54

EGZEMPLARZ POKAZOWY

CHRONIONY PRAWEM AUTORSKIM

NIE MOŻE BYĆ SPRZEDAWANY

ORAZ STANOWIĆ LEGALNEJ PODSTAWY
POZWOLENIA NA BUDOWE I INNYCH DECYZJI

Powielanie i kopiowanie bez zezwolenia zabronione
Ustawa z dn. 4 lutego 1994r. (t.j.) jedn. Dz.U. z 2000r. Nr. 80 poz. 504

Uwaga:

Wymiar przedziału między stronami nie jest stały i może być zmieniany w zależności od ilości stron w książce. Wymiar ten nie może być większy niż 10 mm.

RZUT PARTERU		Skala: 1:100
DOM Murator	M91b, Lilia i piwnie – Warszawa III	BRANZA
OBJEKT	BUDYNEK JEDNOSPÓDZINNY WODOSŁOJACY	ARCH
ADRES		
BUDOWNY		
AUTOR PROJEKTU	mgr inż. arch. Katarzyna Słupnicka upr.mn MA/082/04	PROPS
AUTOR ADAPTACJI		PROPS
W/M	W.M. MURATOR PROJEKT	nr RS
Murator	Sp. z o.o.	A2
PROJEKT		MS 2011