


EGZEMPLARZ POKAZOWY

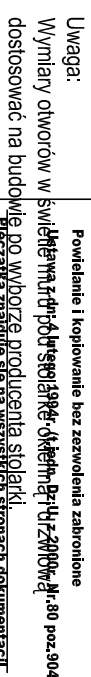

Powierzchnie i kubatury policzone według normy PN-ISO 9836:1997

The figure displays two architectural floor plans for apartment units, labeled '1-hazienka' and '2-wc'. Each plan includes a list of rooms and their corresponding furniture, a detailed layout diagram with dimensions, and a simplified furniture placement diagram.

Unit 1-hazienka:

- 1-hazienka (bedroom) - parter
- 2-wc (bathroom) - parter
- 3-pokój z aneksem (living room with annex) - parter
- 4-pokój z aneksem (living room with annex) - parter
- 5-pokój z aneksem (living room with annex) - parter

Unit 2-wc:

- 1-hazienka (bedroom) - parter
- 2-wc (bathroom) - parter
- 3-pokój z aneksem (living room with annex) - parter
- 4-pokój z aneksem (living room with annex) - parter
- 5-pokój z aneksem (living room with annex) - parter

Dimensions and Layout Details:

- Overall Dimensions:** 12,20 x 64 (m).
- Unit 1-hazienka Dimensions:** 19, 13,5, 6, 10, 20, 20, 25 (m).
- Unit 2-wc Dimensions:** 38, 27, 12, 20, 20, 20, 25 (m).
- Room Dimensions:** 12,5, 13,5, 6 (m).
- Furniture Placement:** The simplified diagrams show the placement of beds, sofas, armchairs, and other furniture within the rooms.

RZUT PARTERU	SKALA 1:10
	BRAJA

**EGZEMPLARZ POKAZOWY
CHRONIONY PRAWEM AUTORSKIM
NIE MOŻE BYĆ SPRZEDAWANY
ORAZ STANOWIĆ LEGALNEJ PODSTAWY
POZWOLENIA NA BUDOWE I INNYCH DECYZJI**

Powielanie i kopiowanie bez zezwolenia zabronione
świadczenia podlegały opłacie 0 zł - 30 poz. 904
Piecarka znajduje się na wszystkich stronach dokumentacji