


# EGZEMPLARZ POKAZOWY

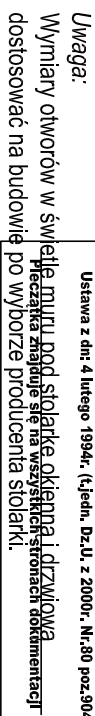

Powierzchnie i kubatury policzone według normy PN-ISO 9836:1997.

The figure shows three architectural sections of a building, each with a floor plan and a cross-section diagram.

- Section 1: Kuchnia (Kitchen)**
  - Floor Plan:** A rectangular room with a width of 64 and a depth of 12. It contains a sink, a stove, and a refrigerator.
  - Cross-section:** Shows the kitchen area with a floor level of 12.20 and a ceiling level of 20.12. The room is 64 wide and 12 deep.
- Section 2: Pokój dzienny (Living Room)**
  - Floor Plan:** A rectangular room with a width of 103 and a depth of 12. It contains a sofa, a coffee table, and a fireplace.
  - Cross-section:** Shows the living room area with a floor level of 12.20 and a ceiling level of 20.12. The room is 103 wide and 12 deep.
- Section 3: Łazienka (Bathroom)**
  - Floor Plan:** A rectangular room with a width of 83 and a depth of 12. It contains a bathtub, a toilet, and a sink.
  - Cross-section:** Shows the bathroom area with a floor level of 12.20 and a ceiling level of 20.12. The room is 83 wide and 12 deep.

|                 |                                                         |                                   |              |
|-----------------|---------------------------------------------------------|-----------------------------------|--------------|
| RZUT PARTERU    |                                                         | BRANŻA                            | Skala: 1:100 |
| DOM Murator     |                                                         | M. M. Murator - Czarny - Warszawa |              |
| OBJEKT          | BUDYNEK WEDRODZINNY W STOLCU                            |                                   |              |
| ADRES BUDOWY    |                                                         |                                   |              |
| AUTOR PROJEKTU  | mgr inż. arch. Katarzyna Sidorowska<br>upr. nr MA/082/1 |                                   |              |
| AUTOR ADAPTACJI |                                                         |                                   |              |
| WYMAGANIA       | M.M. MURATOR PROJEKT                                    |                                   |              |
| INSTRUKCJE      | Sp. z o.o.                                              |                                   |              |
| PROJEKT         | A2                                                      |                                   |              |
|                 |                                                         | M. M. Murator - Czarny - Warszawa |              |