


E
G[Ⓟ]
Z[Ⓟ]
E
M[Ⓟ]
P[Ⓟ]
L[Ⓟ]
A[Ⓟ]
R[Ⓟ]
Z[Ⓟ]
P
O
K
A
Z
O
W
Y

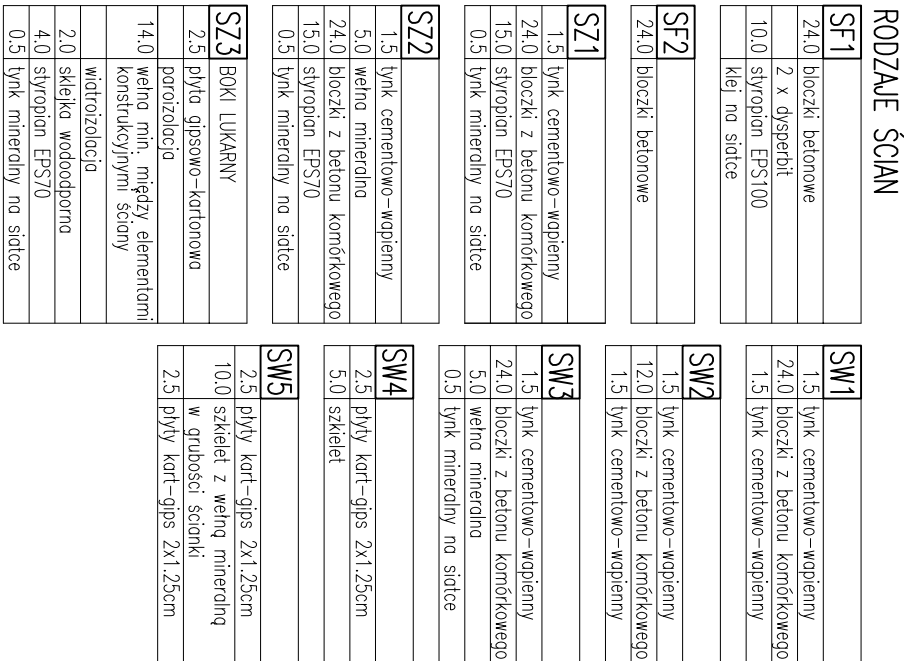

The floor plan shows a rectangular building with overall dimensions of 76m by 30m. The layout includes:

- 1-kuchnia** (kitchen) with a fireplace and window.
- 2-kuchnia** (kitchen) with a fireplace and window.
- 3-garaż** (garage) with a window.
- 4-wc** (toilet) with a window.
- 5-łazienka** (bathroom) with a bathtub and window.
- 1-taras** (terrace) with a window.
- 2-pokój dzienny** (living room) with a fireplace and window.
- 3-pokój dzienny** (living room) with a fireplace and window.
- kanal dymowy 27/27** (chimney duct).
- kanal spalinowy 20/20** (exhaust duct).
- pow. 0.04m²** (area).
- kanal wentylacyjny Ø15** (ventilation duct).
- pow. 0.018m²** (area).

RZU PARTERU

1:100
BRANȚA
ARCH

EGZEMPLARZ POKAZOWY

WYDANIE
CHRONIONY PRZECIWO
PRACOM
AUTORSKIM
PRAWEM
AUTORSKIM
NIE MOŻE BYĆ SPRZEDAWANY
ORAZ STANOWIĆ LEGALNEJ PODSTAWY
POZWOLENIA NA BUDOWĘ I INNYCH DECYZJI

Powielanie i kopiowanie bez zezwolenia zabronione

Ustawa z dn: 4 lutego 1994r. (t.j.edn. Dz.U. z 2000r. Nr.80 poz.904

Pleczaćka znajduje się na wszystkich stronach dokumentacji

RZUT PARTERU		BRANŻA	Skala: 1:100
DOM Murator M08b. Na każdą pogodę – Wiosna II		ARCH	
OBIEKT	JEDNORODZINNY DOM WOLNOCZASY		
ADRES BUDOWY			
AUTOR PROJEKTU	mgr inż. arch. Mateusz Gajda – Marks upr. nr MA/KK/19/2024	PODS	
AUTOR ADAPTACJI		PODS	
WYMAGANIA M.M. MURATOR PROJEKT Sp. z o.o.		NR RIS	
PROJEKT		A2	
III – 2009			