



EGZEMPLARZ POKAZOWY

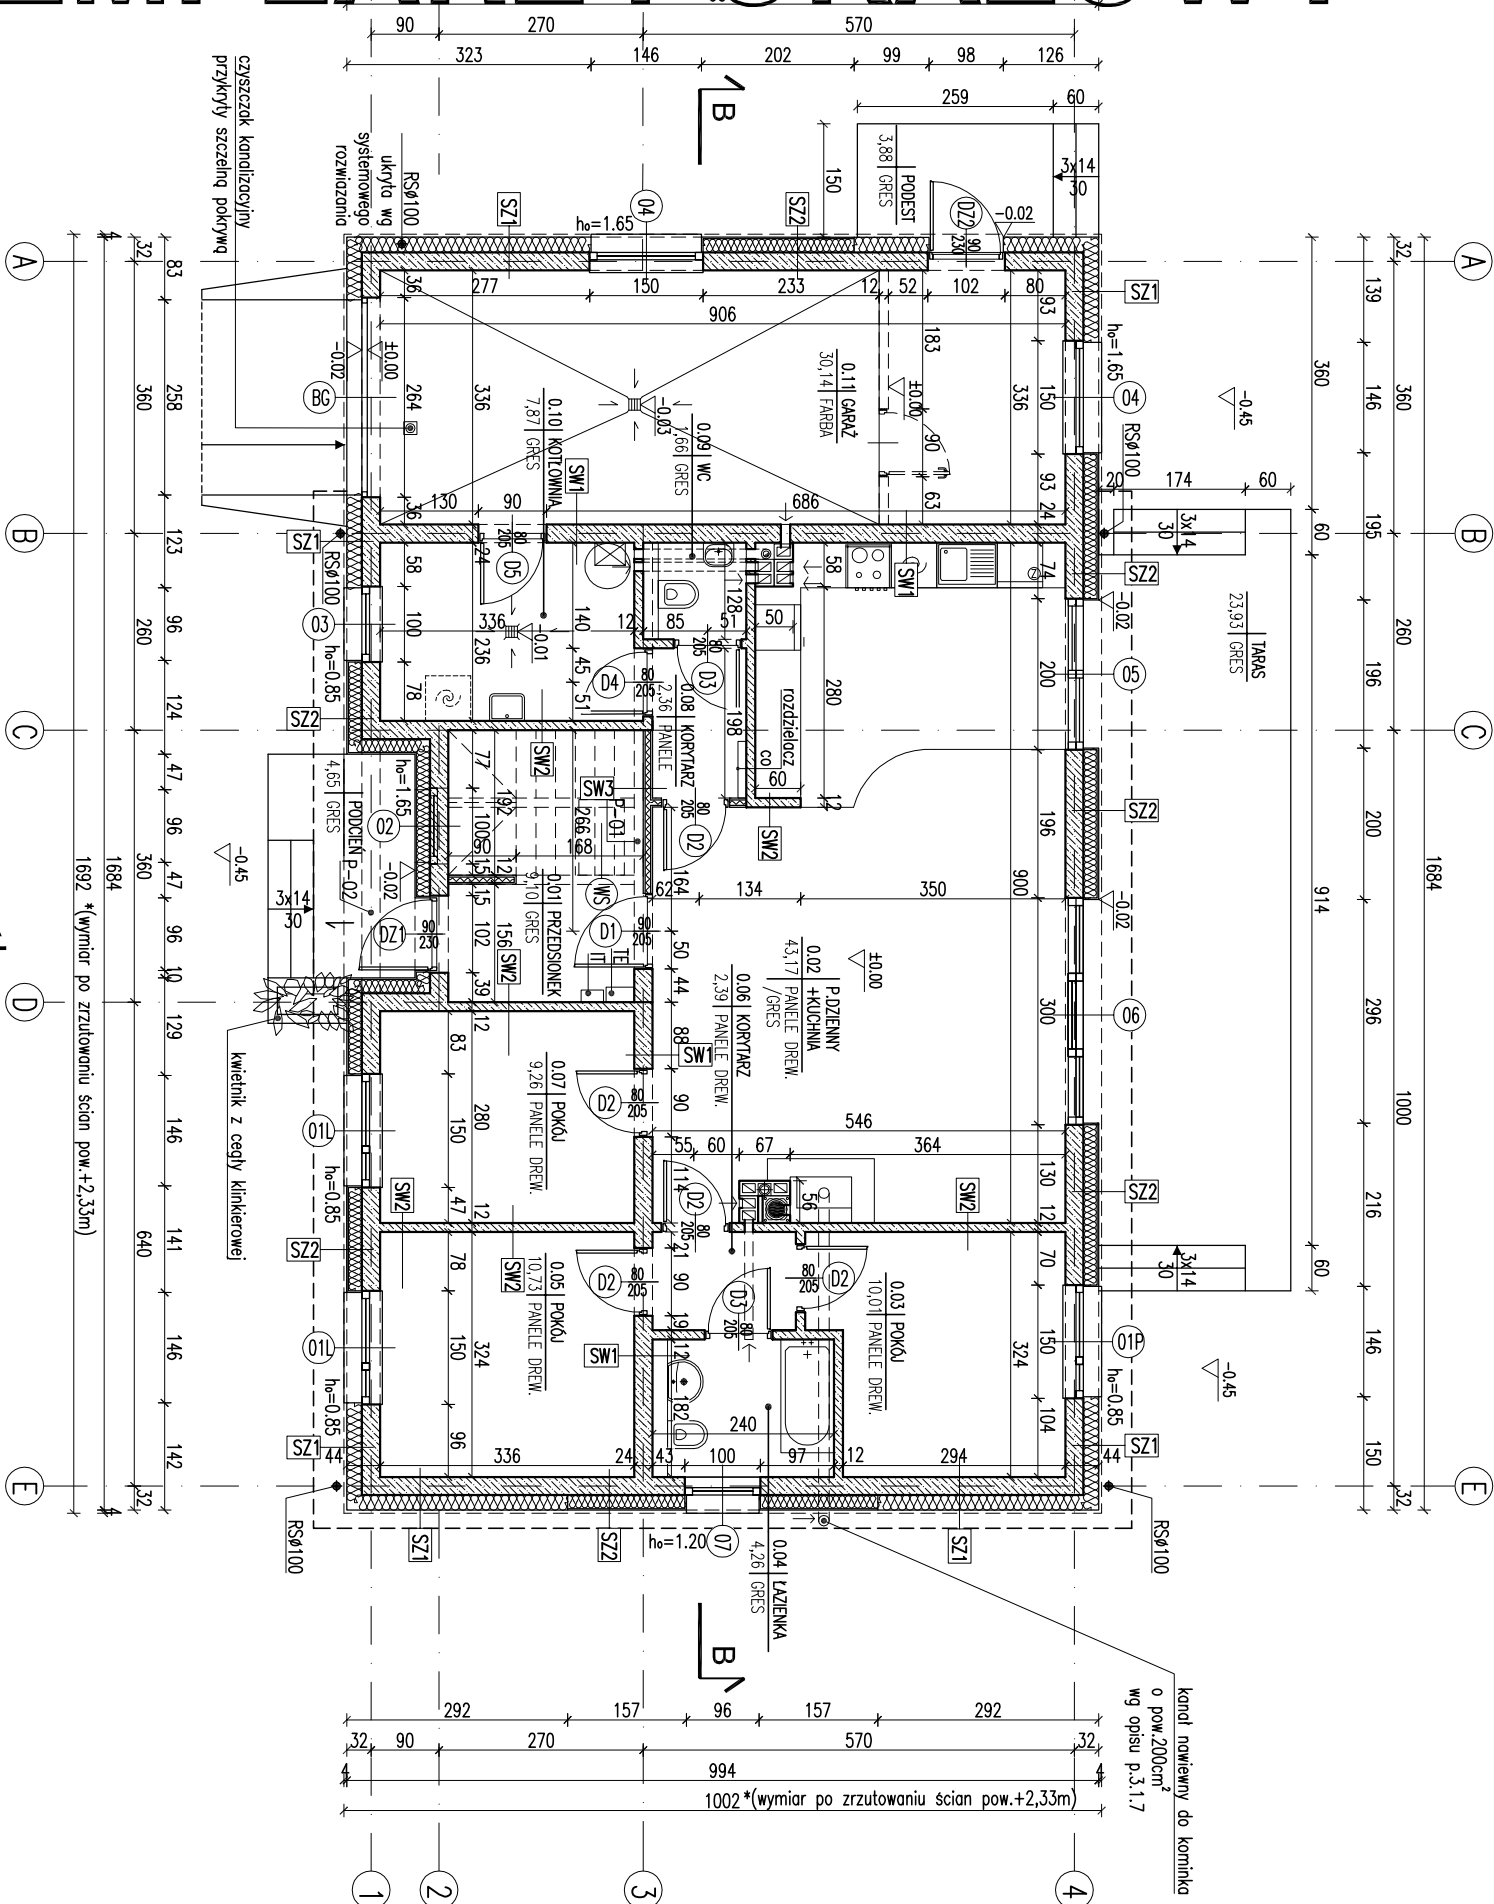

- Uwaga!
- Wymiary pomiarów w świetle muru pod stolarkę okienną i drzwiową dostosować na budovalu po wyborze producenta stolarki.
 - Wymiary pomiarów po wyborze producenta stolarki.
 - Wymiary pomiarów przed koninkiem wykonąć z materiału niepalnego o szerokości co najmniej 30cm. W przypadku paleniska otwartego pas posadzki niepalnej powinien wynosić co najmniej 60cm.
 - W projekcie przewidziano otwór w stropie umożliwiający montaż schodów (w lekkiej konstrukcji) w przypadku adaptacji poddasza na cele mieszkalne.

RODZAJE ŚCIAN

SF1	24.0	1.5	tylny cementowo-wapienny
SF2	24.0	1.5	tylny cementowo-wapienny
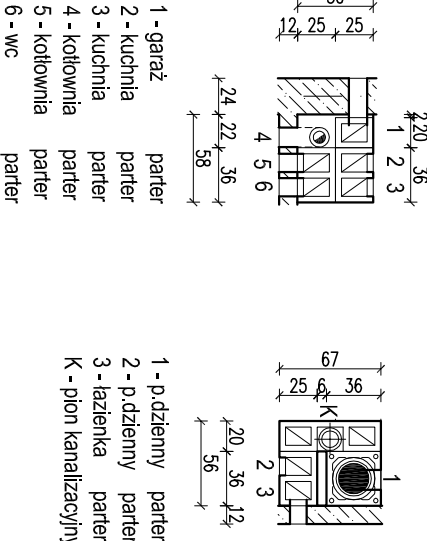

- kanał powietrzno - spalinyowy Ø125/80mm,
- kanał dymowy Ø200,
- kanał wentylacyjny o pow. 200 cm²

RZUT PARTERU

DOM MURATOR M217/d-38	hina gwiazda- wariom	ARCH.
OBIEKT	JEDNORODZINNY DOM WOLNO STAJĄCY	
ADRES		
BUDOWY		
AUTOR	mgr inż. arch. Katarzyna	PROJEKT
PROJEKTU	upr. nr MA/082/04	
AUTOR	ADAPTACJI	
ADAPTACJI		
WYM. MURATOR PROJEKT	Sp. z o.o.	A1