


EGZEMPLARZ POKAZOWY

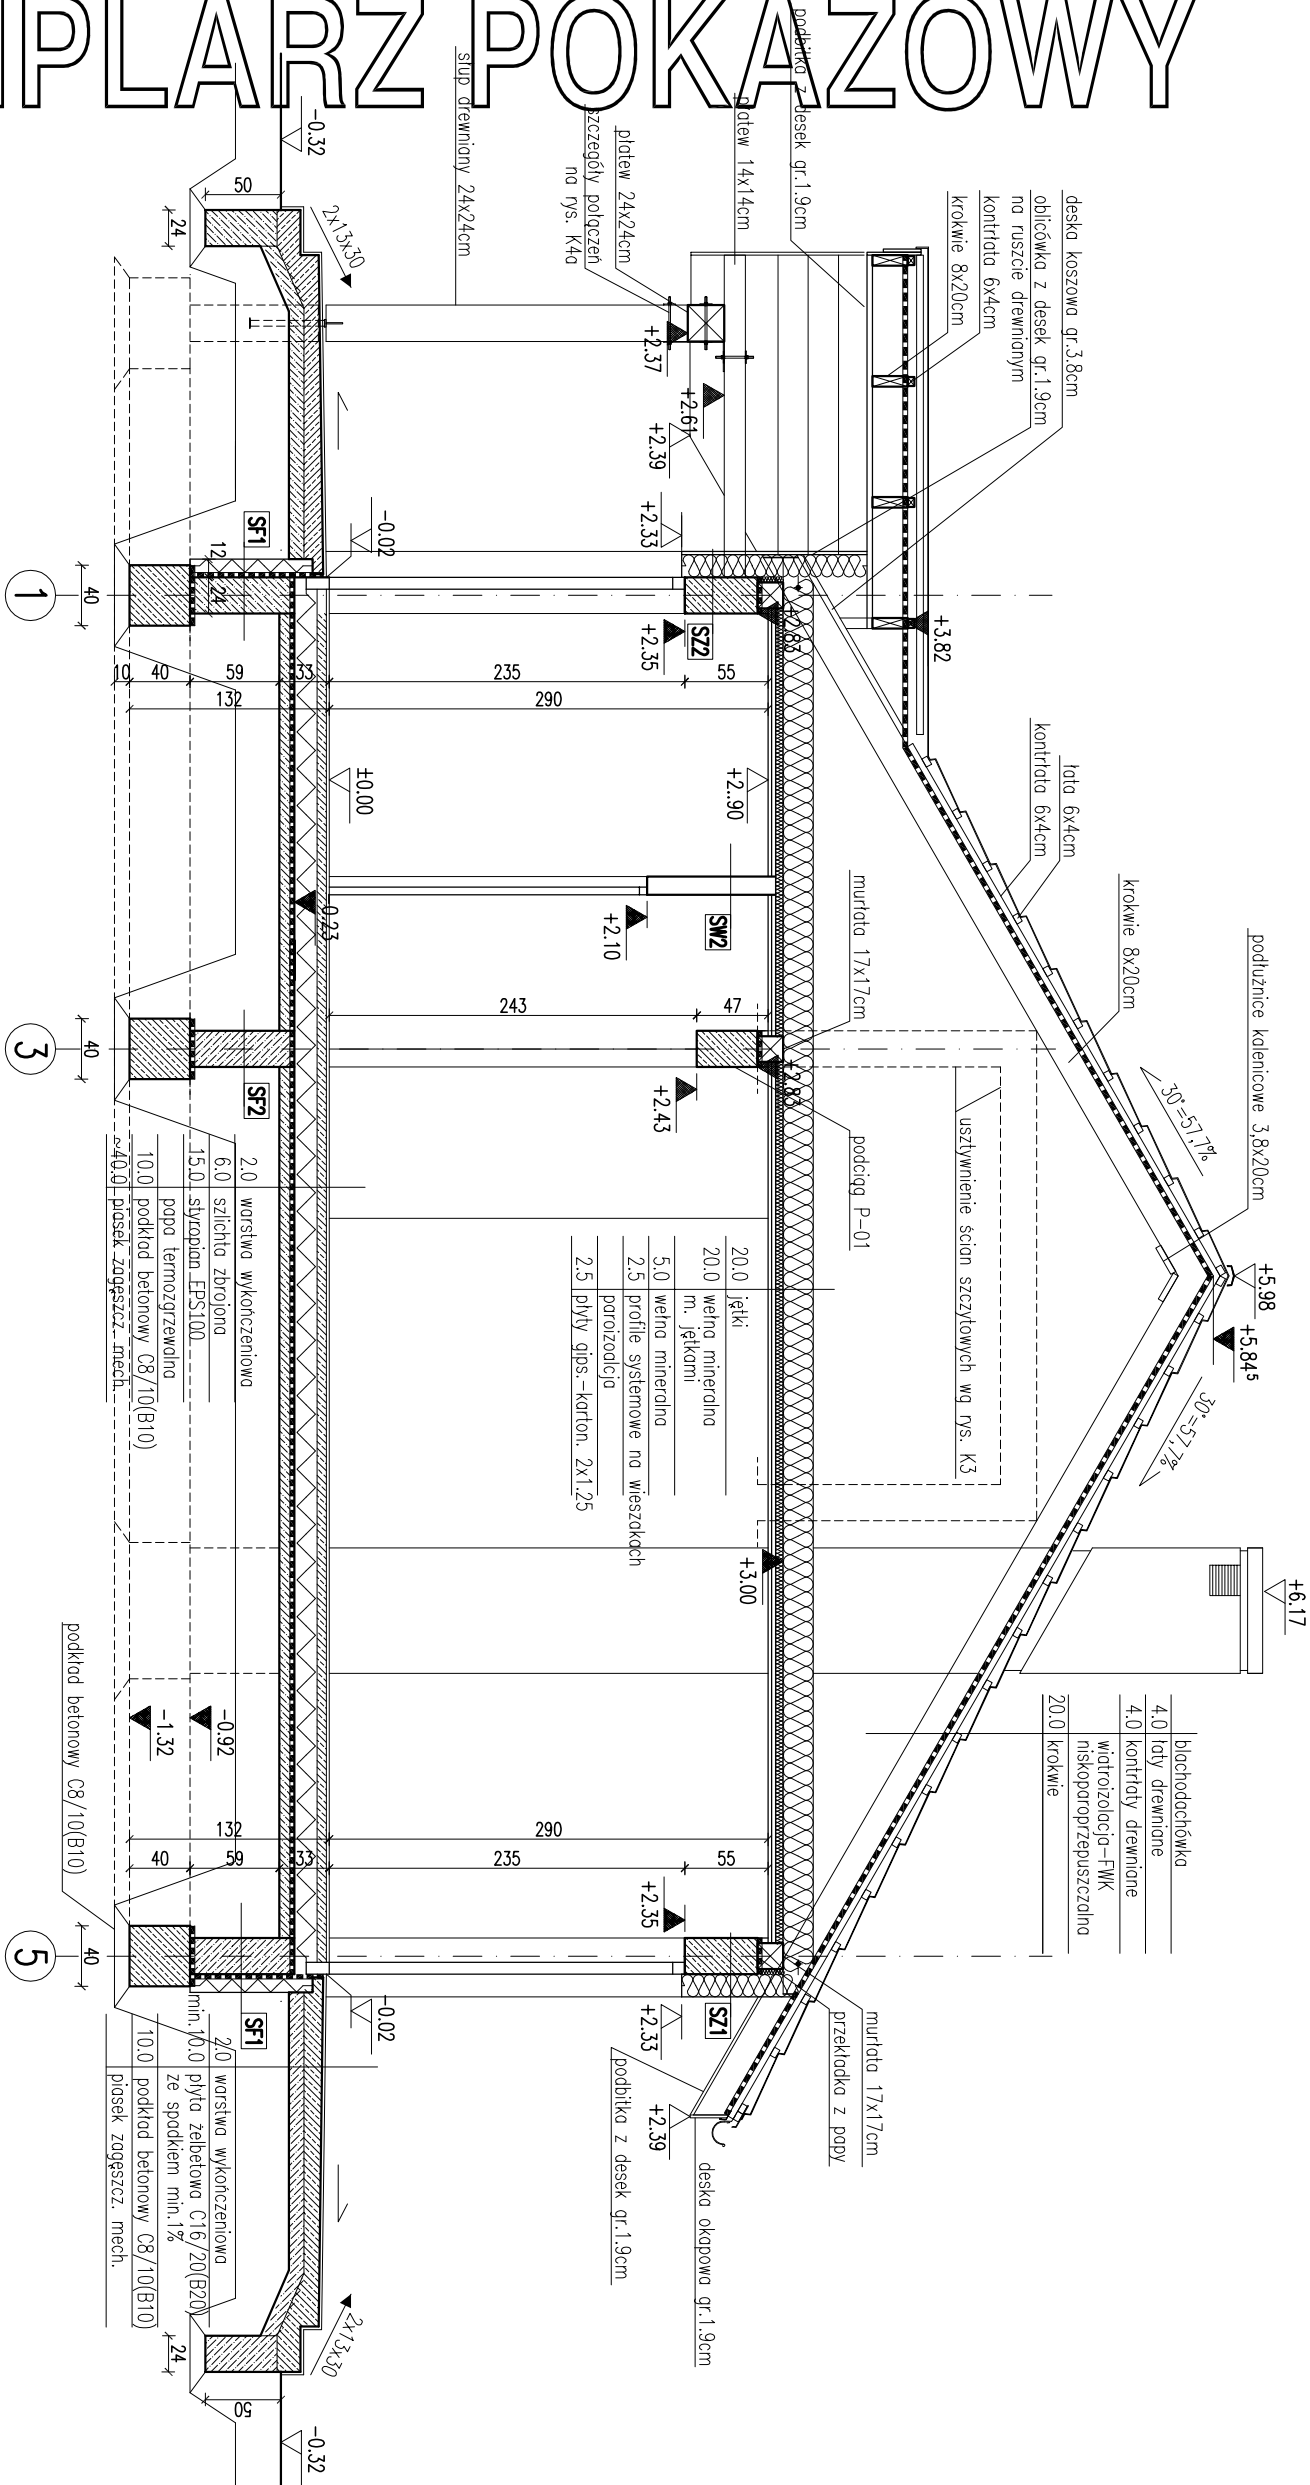

RODZAJE ŚCIAN

SF1	24.0 blocki betonowe
	2 x dysperbit
SF2	12.0 styropian EPS100
	zbrojono klejowa no siatce
SF3	24.0 blocki betonowe
SZ1	1.5 tynk cementowo-wapienny
	24.0 blocki z betonu komórkowego
SZ2	15.0 styropian EPS70
	tynk mineralny no siatce
SZ3	1.5 tynk cementowo-wapienny
	24.0 blocki z betonu komórkowego
SW1	1.5 tynk cementowo-wapienny
	24.0 blocki z betonu komórkowego
SW2	1.5 tynk cementowo-wapienny
	12.0 blocki z betonu komórkowego
SW3	1.5 tynk cementowo-wapienny
	24.0 blocki z betonu komórkowego
	5.0 wełna mineralna
	tynk mineralny no siatce

PRZEMÓW B-B

ARCH

DOM Murator M5, Litte i piwnie – wariant II


ADRES BUDOWY

AUTOR PROJEKTU mgr inż. arch. Katarzyna Słomka

AUTOR ADAPTACJI




ARCH

ARCH

