


EGZEMPLARZ POKAZOWY

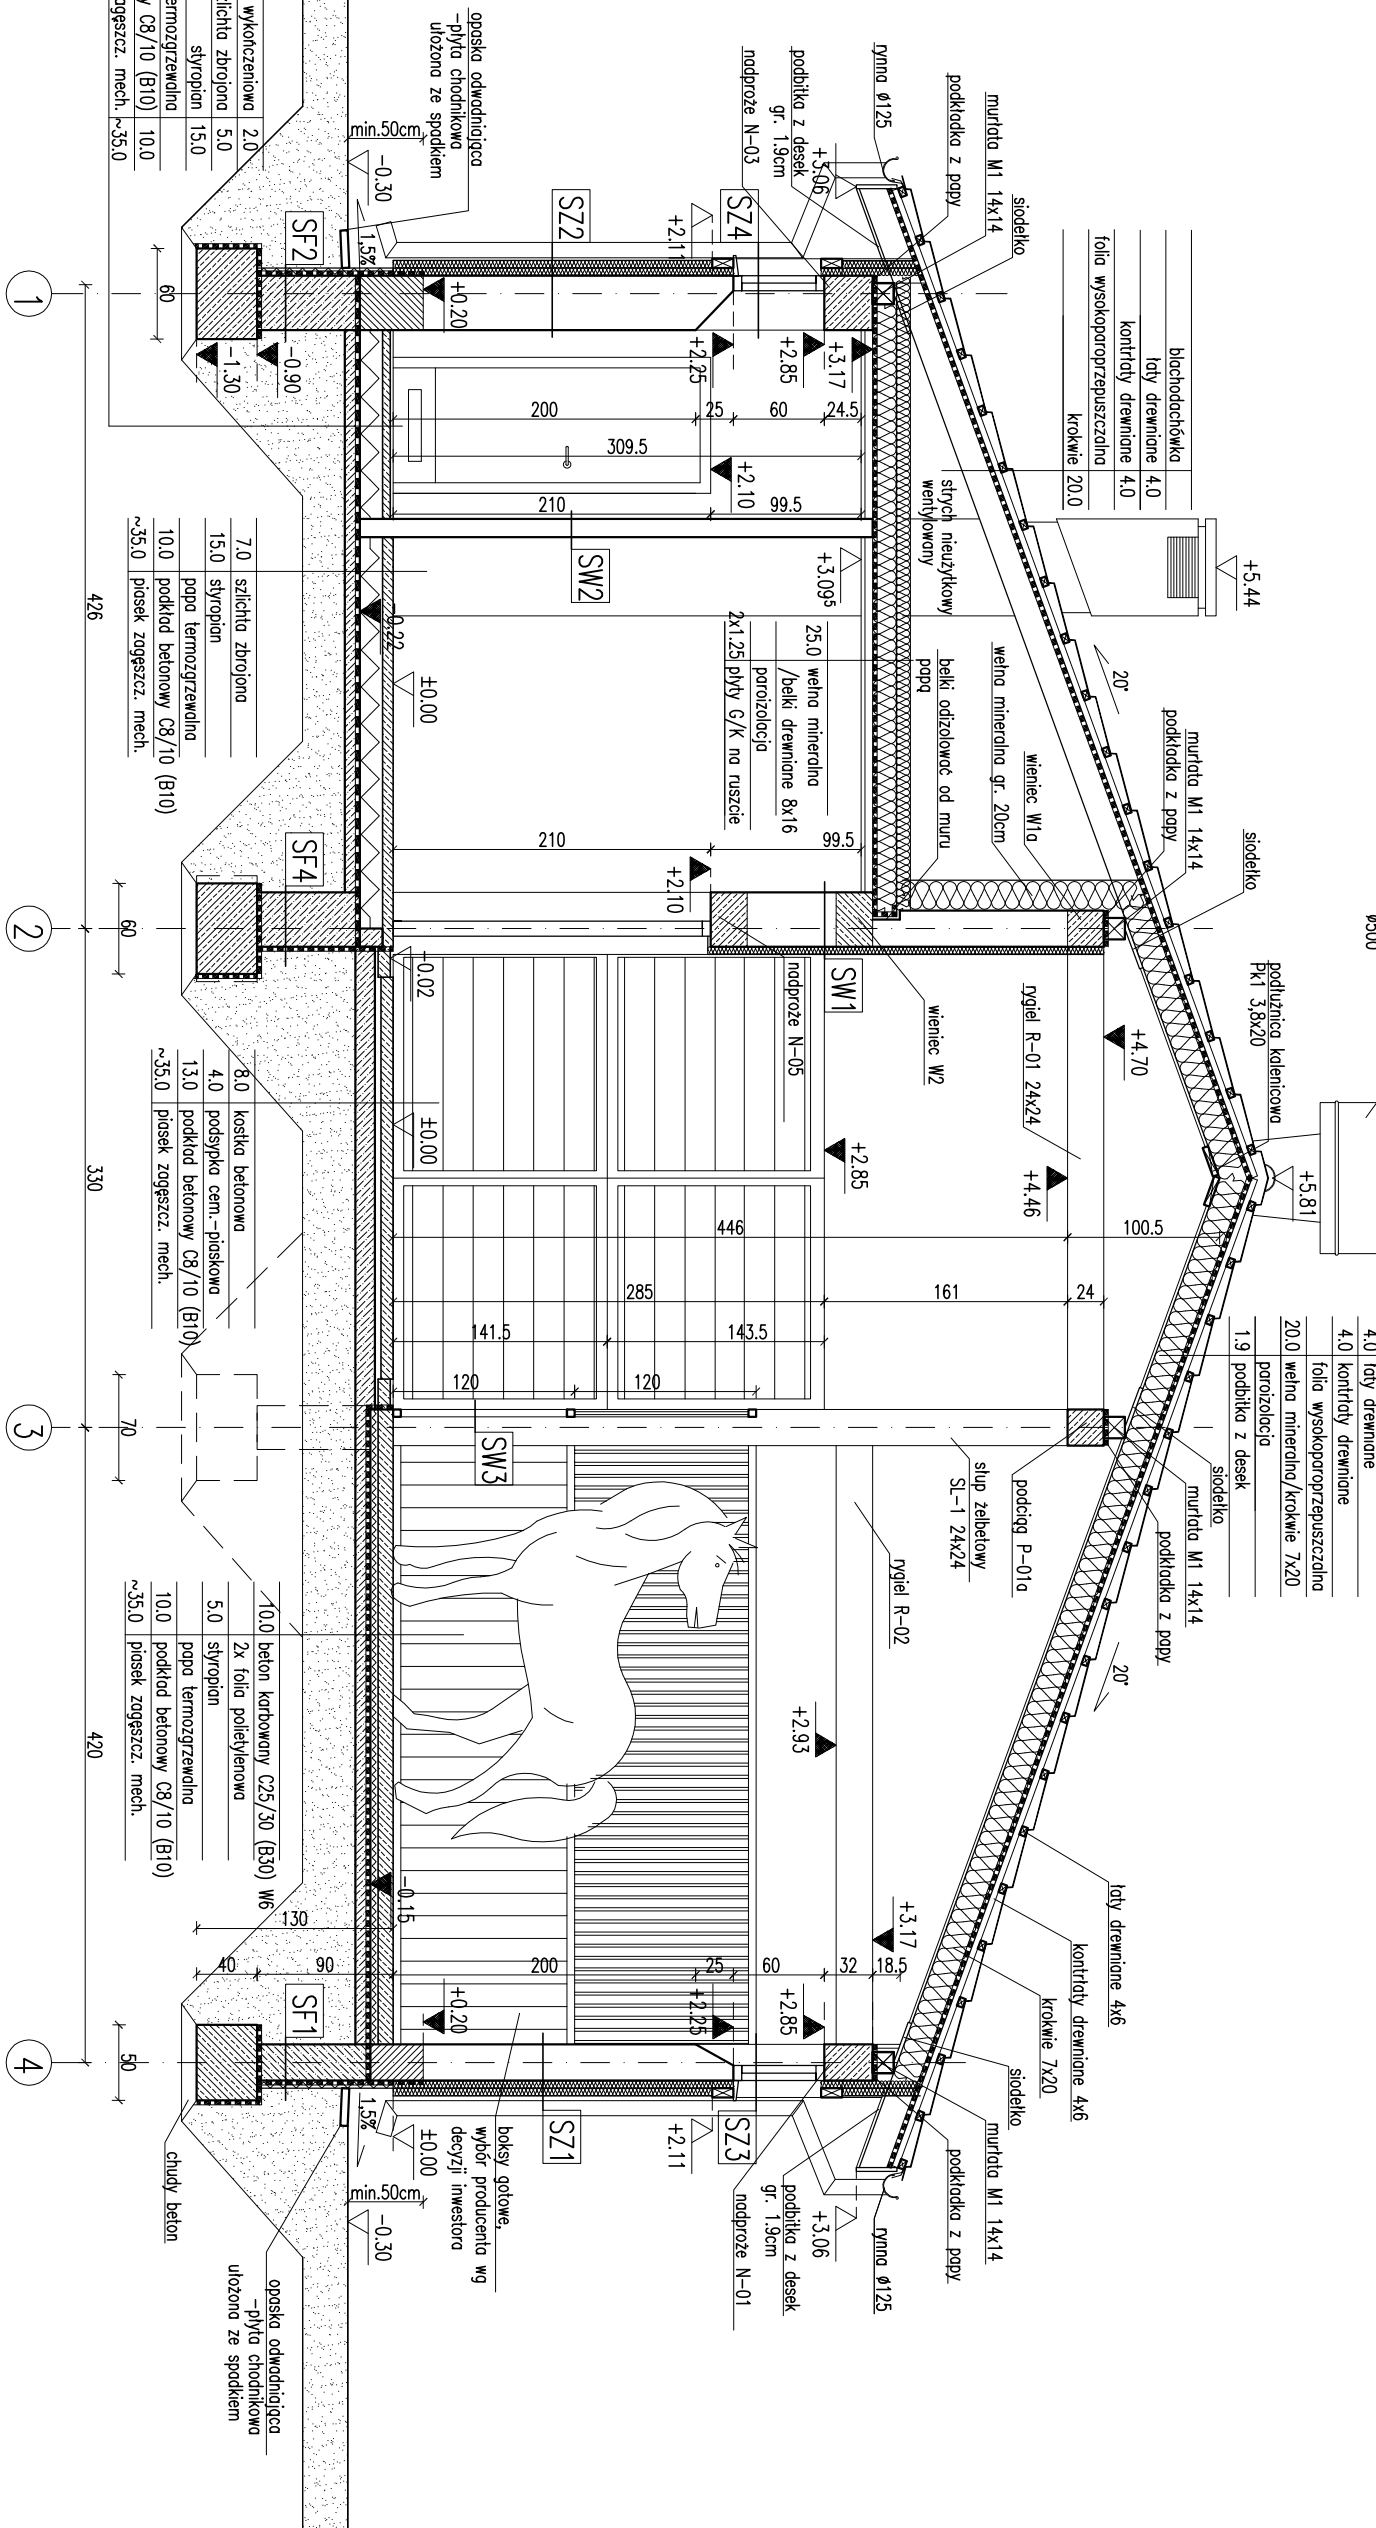

RODZAJE ŚCIAN	




PRZECRÓJ B-B

1:50

ARCH.

Murator S05


ADRES

BUDOWY

AUTOR

PROJEKTU

AUTOR

ADAPTACJI

W.M. MURATOR PROJEKT

Sp. z o.o.

NR 15

A5

2008