


EGZEMPLARZ POKAZOWY

Technical drawing of a roof structure showing a cross-section with various layers and dimensions. The drawing includes labels for different components: 'krokwie 6x20' (rafters), 'murciła 16x16' (ridge beam), 'przekładka z polyl' (polyester underlayment), 'lata 6x4' (laths), and 'kontrlata 6x4' (counter-laths). Dimensions include a slope of $40^\circ = 83$, a vertical height of 16, and a horizontal distance of 46.70. The drawing is oriented vertically on the page.

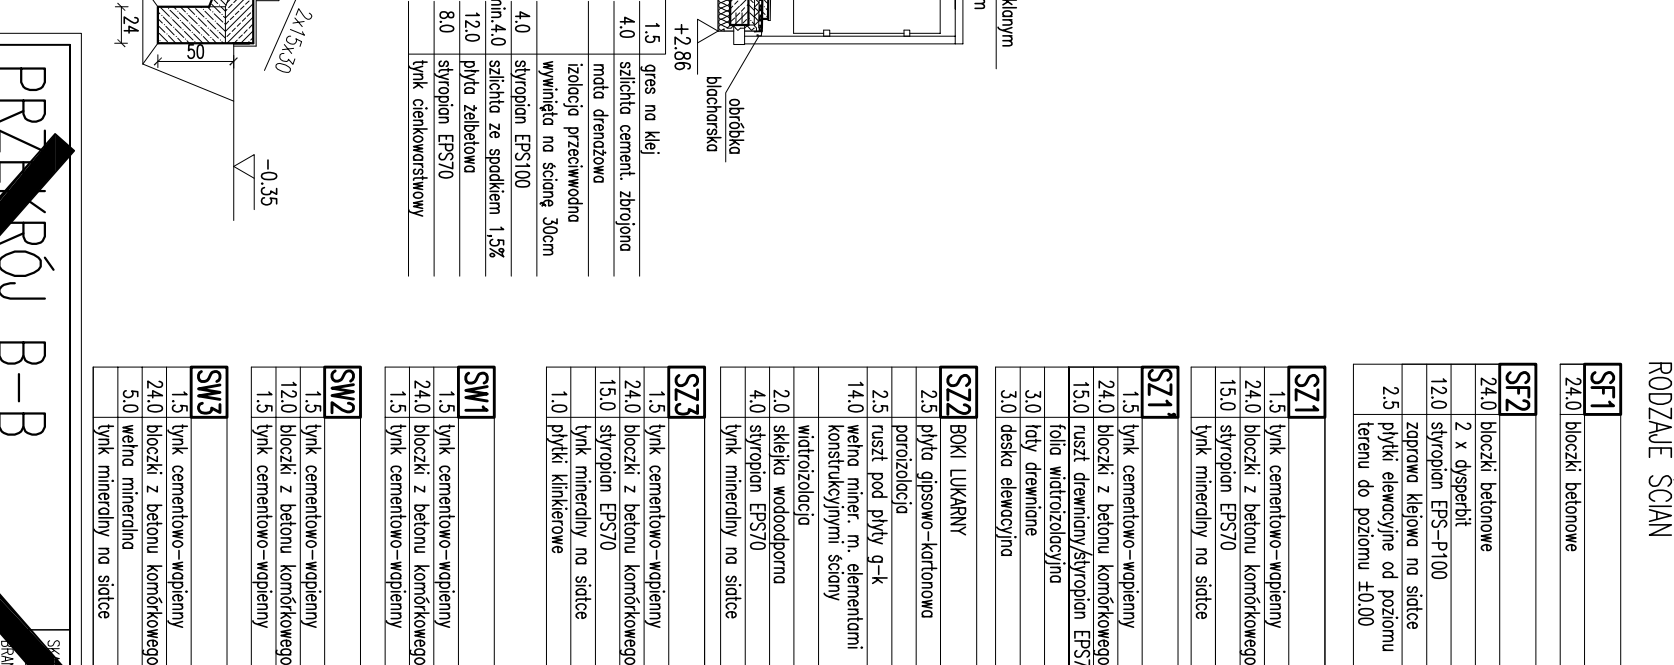

SZ1	
1.5	tylnk cementowo-wapienny
24.0	blocczki z betonu komórkowego
15.0	styropian EPS70
	tylnk mineralny na sicdce

SZ2	BOKI LUKARNY
2.5	pyše gipsowo-kartonowa
	porozolozja
2.5	rużi pod plytę g-k
14.0	welno mner. m. elementami konstrukcyjnymi ściomy
	widrolozozja
2.0	skelejo wodoodporna
4.0	styropian EPS70
	lytk mineralny no śiatce

SW1	
1.5	tylnk cementowo-wapienny
24.0	blozki z betonu kom6rkowego
1.5	tylnk cementowo-wapienny

SW2	
1.5	tylnk cementowo-wapienny
12.0	blocczki z betonu komórkowego
1.5	tylnk cementowo-wapienny

SW3	
1.5	tylnk cementowo-wapienny
24.0	blocczki z betonu komórkowego
5.0	wetna mineralna
	tylnk mineralny no sidge

**EGZEMPLARZ POKAZOWY
CHRONIONY PRAWEM AUTORSKIM
NIE MOŻE BYĆ SPRZEDAWANY**

AUTOR PROJEKTU	mgr inž. arch. Katarína Kováčiková upr. nr MA/082/04	PODS	
AUTOR ADAPTAČIJ		PODS	
WM MURATOR PROJEKT	WM. MURATOR PROJEKT Sp. z o.o.	MR MS A7	MA – 2010